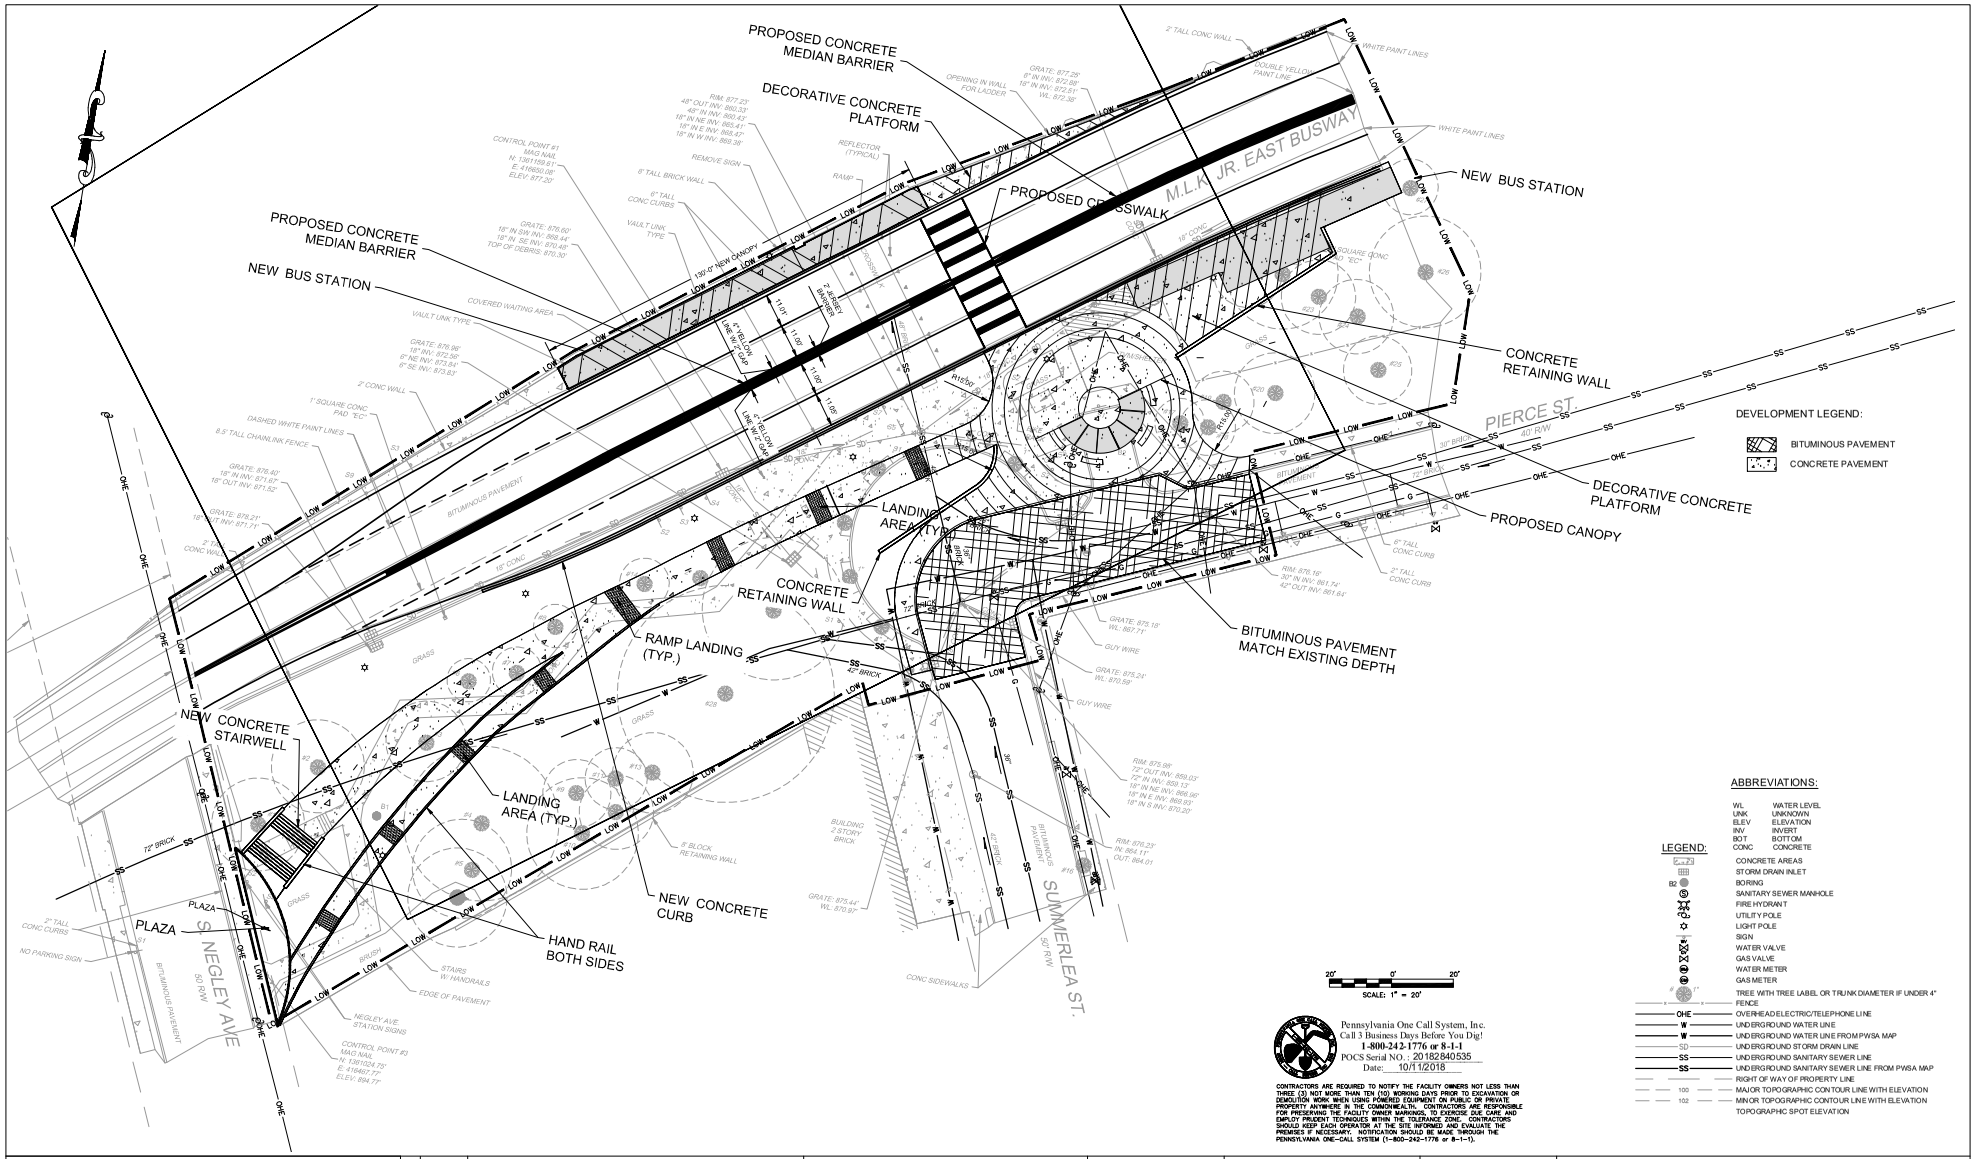

© 2012 CDM SMITH ALL RIGHTS RESERVED
REUSE OF DOCUMENTS: THESE DOCUMENTS AND DESIGNS PROVIDED BY PROFESSIONAL SERVICE, INCORPORATED HEREIN, ARE THE PROPERTY OF CDM SMITH AND ARE NOT TO BE USED, IN WHOLE OR PART, FOR ANY OTHER PROJECT WITHOUT THE WRITTEN AUTHORIZATION OF CDM SMITH.

Sub-Consultant:
Schrek Consultants, Inc.
655 ROSS ROAD, SUITE 305
PITTSBURGH, PA 15235
PHONE: (412) 371-4455 FAX: (412)371-4462
www.schrekreeves.com

Prime Consultant
CDM Smith
503 Martindale Street, Suite 400
Pittsburgh, PA 15212
Tel: (412) 201-5500

NO.	DATE	DESCRIPTION
		REVISIONS

SIGNATURE

STEVE ACKERMAN 1/24/20
APPROVED DATE

DESIGNED	–
DRAWN	GJA
CHECKED	–
IN CHARGE	–
DATE	JAN 2020
SCALE	

PORT AUTHORITY OF ALLEGHENY COUNTY
PITTSBURGH PENNSYLVANIA
NEGLEY STATION IMPROVEMENT PROGRAM DESIGN
SITE LAYOUT PLAN - 11' LANES
60% DESIGN DRAWINGS
Port Authority connecting people to life
CONTRACT NO.
DWG. NO. C-102 SHT. 3