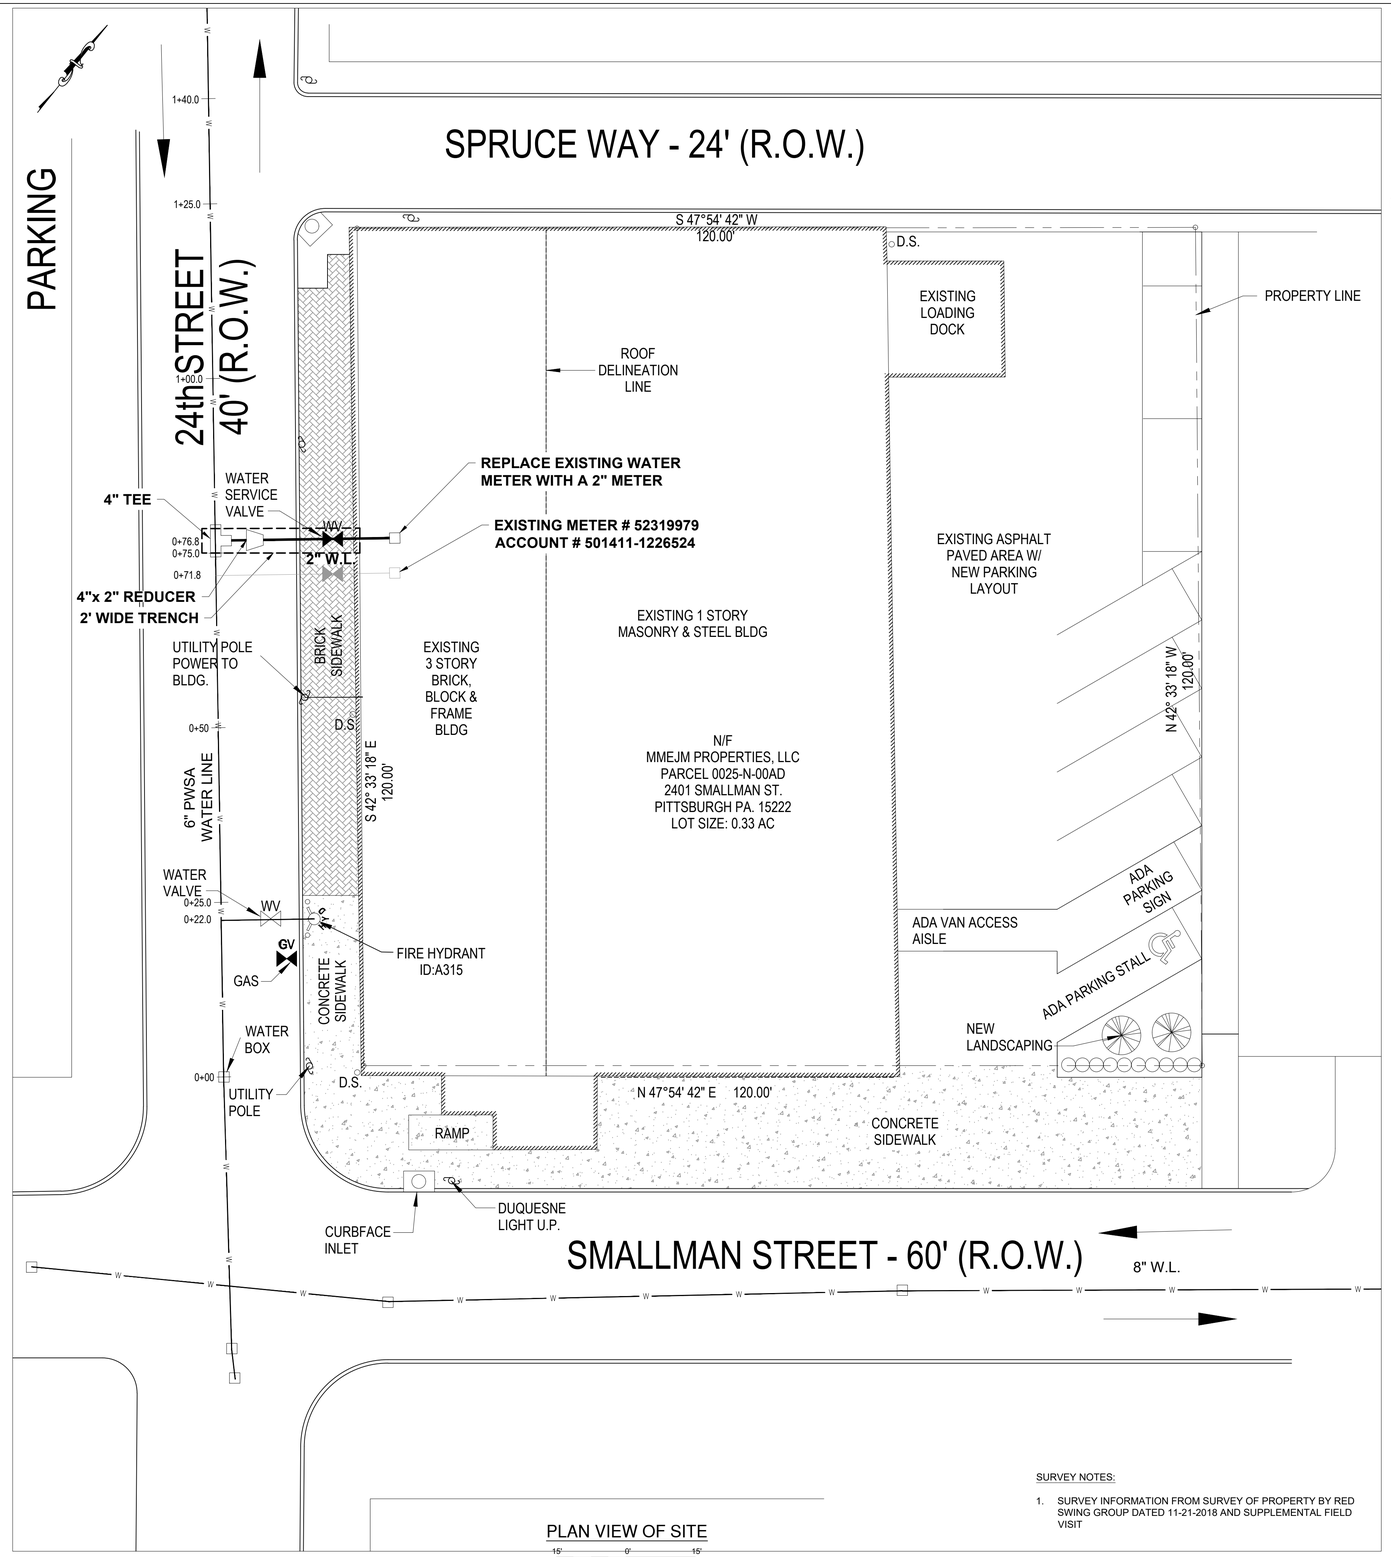

PLAN VIEW OF SITE

15' 0' 15'

SCALE: 1" = 15'

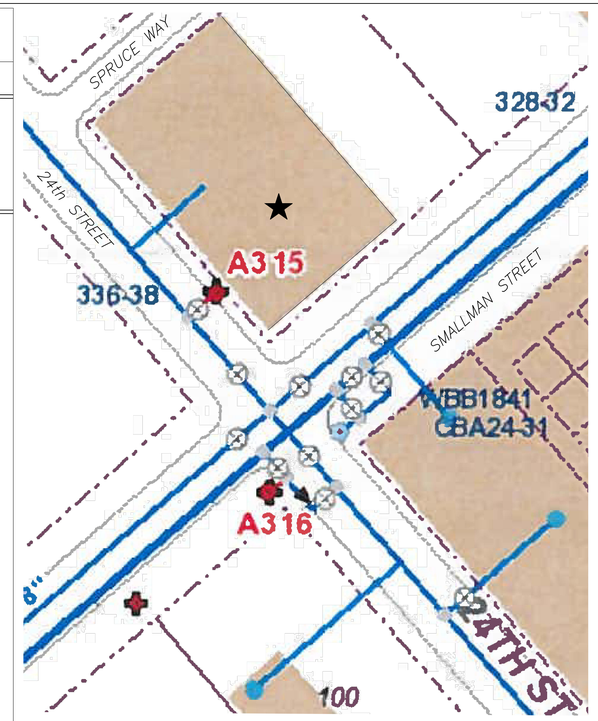

PWSA SITE LOCATION MAP

SCALE: 1" = 1'

Table 6-1 Water and Sewer Flow Data	
WATER AND SEWER FLOW DATA	
WATER CONSUMPTION	1,200 gpd
SANITARY FLOW	1,200 gpd
STORM FLOW	X cfs
APPLICATION NUMBER (ASSIGNED BY PWSA)	19013.49
DEP APPROVAL DATE (ASSIGNED BY PWSA)	00-00-2020

THE PITTSBURGH WATER & SEWER AUTHORITY

APPROVAL FOR:

- ✓ NEW WATER TAP, BACKFLOW PREVENTOR, AND METER INSTALLATION
- ___ NEW SANITARY AND/OR STORM SEWER TAP
- ✓ INCREASE IN FLOW AT EXISTING SEWER AND/OR WATER CONNECTION
- ___ SEWER TAP TERMINATION
- ✓ WATER TAP TERMINATION
- ___ EXTENDED FACILITIES
- ___ RELOCATION OF FACILITIES

*** DISCLAIMER**

Signatures / Approval by PWSA are for the physical connection(s) to the water and/or sewer system only.

Responsibility for the design and work depicted by the drawings, including the flow design for the facilities, is by the project Professional Engineer shown by the seal and signature affixed to the drawing. The PWSA does not represent or warrant that the water supply to the facilities is sufficient to support the design demands.

PWSA Project Reviewer certifies that he/she has reviewed the above noted document(s) in accordance with the Authority's established rules and regulations. Based on this review, approval is hereby recommended

Project Coordinator / Project Management Engineer / Reviewer — Date

APPROVAL

Chief of Operations — Date

Director of Engineering and Construction — Date

Pennsylvania One Call System, Inc.
Call 3 Business Days Before You Dig!
1-800-242-1776 or 8-1-1
POCS Serial NO. XX
Date: XX

CONTRACTORS ARE REQUIRED TO NOTIFY THE FACILITY OWNERS NOT LESS THAN THREE (3) NOT MORE THAN TEN (10) WORKING DAYS PRIOR TO EXCAVATION OR DEMOLITION WORK WHEN USING POWERED EQUIPMENT ON PUBLIC OR PRIVATE PROPERTY ANYWHERE IN THE COMMONWEALTH. CONTRACTORS ARE RESPONSIBLE FOR PRESERVING THE FACILITY OWNER MARKINGS, TO EXERCISE DUE CARE AND EMPLOY PRUDENT TECHNIQUES WITHIN THE TOLERANCE ZONE. CONTRACTORS SHOULD KEEP EACH OPERATOR AT THE SITE INFORMED AND EVALUATE THE PREMISES IF NECESSARY. NOTIFICATION SHOULD BE MADE THROUGH THE PENNSYLVANIA ONE-CALL SYSTEM (1-800-242-1776 or 8-1-1).

NOTES:

1. LOCATION OF UNDERGROUND UTILITIES ARE NOT SHOWN AND / OR ARE UNKNOWN. CONTRACTOR TO MAKE PA - 1 CALL IN ACCORDANCE WITH PA ACT 287 OF 1974 AS AMENDED BY ACT 121 OF 2008 73 P.S. SEC. 176 et. seq. PRIOR TO ANY EXCAVATION.
2. CONTRACTOR TO AVOID DAMAGE TO ALL UTILITIES. REPAIR CONSTRUCTION RELATED DAMAGE TO THE SATISFACTION OF THE UTILITY OWNER AT NO ADDITIONAL COST.

SURVEY NOTES:

1. SURVEY INFORMATION FROM SURVEY OF PROPERTY BY RED SWING GROUP DATED 11-21-2018 AND SUPPLEMENTAL FIELD VISIT

COMMONWEALTH OF PENNSYLVANIA — REGISTERED PROFESSIONAL ENGINEER — JOHN D. HARDING — 027491-E

May 4, 2020

SciTek CONSULTANTS, INC.
655 RODI ROAD - PITTSBURGH PA15235
PHONE: (412) 371-4460 FAX: (412) 371-4462
www.scitekanswers.com

PGH2O Pittsburgh Water & Sewer Authority

PARCEL ACREAGE: 0.33 ac
LOT AND BLOCK NOs: 25-N-40
EXISTING COLLECTION SYSTEM: 24th ST./SPRUCE WAY
INTERCEPTOR NAME: 24th ST.
TREATMENT FACILITY: ALCOSAN

PITTSBURGH DISTILLING COMPANY

WATER LINE REPLACEMENT

2401 SMALLMAN STREET
PITTSBURGH, PA 15222

SCALE: AS NOTED | SHEET | ACCESSION NO. ___

DATE: MAY 4, 2020 | 1 OF 3 | CASE NO. ___

DRAWN BY: TPM/GJA | CHECKED BY: JDH

FILE LOCATION: P:_JOBS - PGH\GIBNY\P19-121 WIGLE WHISKEY - 1\DRAWINGS\PWSA_WATER TAP-IN PLAN.DWG
SAVED DATE: 5/18/2020 9:46 AM