EXHIBIT B

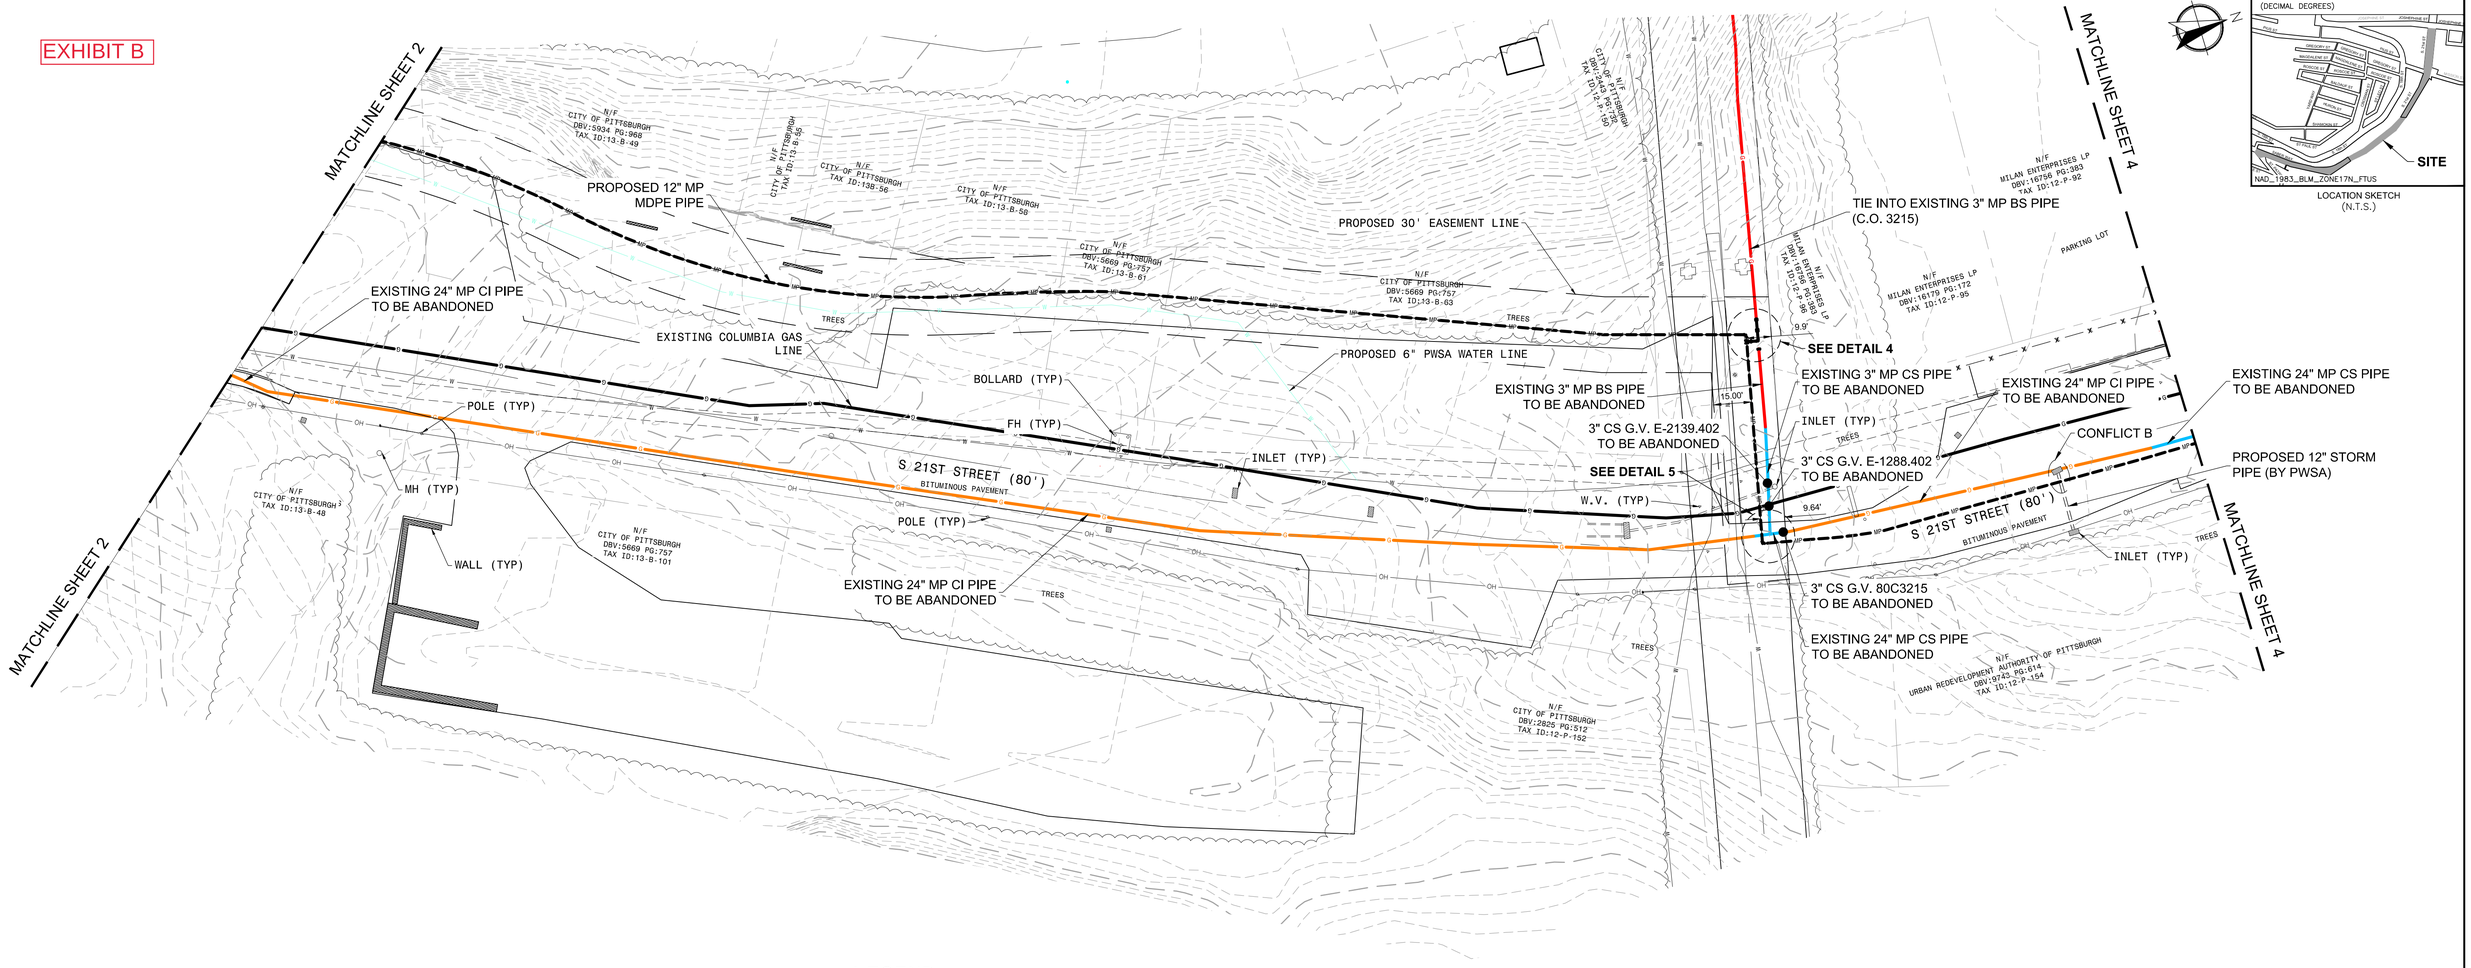

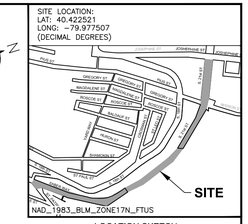

LOCATION SKETCH
(N.T.S.)

LEGEND

- PROPOSED PIPE CONTINUATION
- PROPOSED REDUCER
- PROPOSED STEEL COUPLER
- PROPOSED EF COUPLER
- PROPOSED END CAP
- PROPOSED 90° ELBOW
- PROPOSED 45° ELBOW
- PROPOSED TEE
- PROPOSED SADDLE
- PROPOSED BALL VALVE
- PROPOSED PLASTIC VALVE

HC - HANDICAP
MH - EXISTING MANHOLE
WV - EXISTING WATER VALVE
WB - EXISTING WATER BOX
GV - EXISTING GAS VALVE
FH - EXISTING FIRE HYDRANT
- EXISTING POLE
- EXISTING INLET
- EXISTING MANHOLE
- EXISTING FIRE HYDRANT
- EXISTING TREE
- EXISTING VALVE
- EXISTING WATER VALVE
- EXISTING LINE MARKER
- EXISTING TEST STATION
- EXISTING METER
- EXISTING METER (NOT VERIFIED)
- EXISTING METER (OUTSIDE OF SCOPE)
- EXISTING SEWER PIPE
- EXISTING FOREIGN GAS LINE
- EXISTING CAST IRON GAS LINE
- EXISTING PLASTIC GAS LINE
- EXISTING COATED STEEL GAS LINE
- EXISTING BARE STEEL GAS LINE
- PROPOSED GAS LINE (MEDIUM PRESSURE)

GENERAL NOTES:

1. LOCATION OF EXISTING PEOPLES OWNED UNDERGROUND GAS LINES ARE BASED ON PEOPLES NATURAL GAS RECORDS.
2. ALL OTHER UNDERGROUND UTILITIES SHOWN HAVE NOT BEEN PHYSICALLY LOCATED. THE INFORMATION WAS OBTAINED FROM EXISTING PLANS AND SURFACE FACILITIES.
3. GATEWAY DOES NOT GUARANTEE THE ACCURACY OF THE INFORMATION SHOWN. IT IS THE CONTRACTORS' RESPONSIBILITY TO VERIFY THE LOCATION OF ALL UTILITIES PRIOR TO THE START OF EXCAVATION.
4. A MINIMUM OF EIGHTEEN (18) INCHES HORIZONTAL AND VERTICAL CLEARANCE SHALL BE MAINTAINED BETWEEN PROPOSED PIPELINE AND EXISTING UNDERGROUND FACILITIES UNLESS MEASURES ARE TAKEN TO PROTECT ALL UNDERGROUND FACILITIES IN ACCORDANCE WITH PENNSYLVANIA UNDERGROUND UTILITY LINE PROTECTION ACT.
5. ALL WORK SHALL BE DONE IN ACCORDANCE WITH THE REQUIREMENTS OF 49CFR 192.
6. ALL WORK SHALL BE DONE IN ACCORDANCE WITH PEOPLES NATURAL GAS CONSTRUCTION STANDARDS AND PROCEDURES.
7. INSTALL LOCATING WIRE BOXES EVERY 500 FT OR AT MAJOR OFFSETS AND DEAD ENDS.
8. WATER AND SEWER INFORMATION SHOWN FOR REFERENCE ONLY.
9. ALL METERS SHOWN ON THE OUTSIDE OF STRUCTURES ARE OUTSIDE-SET METERS AND PLACED ACCORDINGLY BY EITHER FIELD CHECK OR PNG CUSTOMER SERVICE RECORDS. METERS SHOWN ARE FOR REFERENCE ONLY AND DO NOT DEPICT EXACT LOCATION.
10. ALL METERS SHOWN ON THE INSIDE OF STRUCTURES WERE PLACED ACCORDINGLY FROM PNG CUSTOMER SERVICE RECORDS. METERS SHOWN ARE FOR REFERENCE ONLY AND DO NOT DEPICT EXACT LOCATION.

GATEWAY®
The Gateway Engineers, Inc.
Full-Service Civil Engineering & Surveying
Pittsburgh, PA
gatewayengineers.com 855-634-9284

© Gateway Engineers Inc. All Rights Reserved

REVISION	DRAWING HISTORY	BY & DATE
–	FOR CONSTRUCTION	–
A	DESIGN	TAY: 11/02/2020
–	AS-BUILT DESIGN	–

PEOPLES MAKING YOUR LIFE BETTER

CONSTRUCTION MEASURE No. 16345
SOUTH SIDE PARK
MAOP-30
CITY OF PITTSBURGH
ALLEGHENY COUNTY, PA

DESIGNED BY	TAY/JL	TIE-IN DATE	–
DRAWN BY	TAY	CHK BY	SAJ
DATE DRAWN	10/23/2020	DATE APPR.	–
SCALE	NONE		
SHEET	3 OF 6		
GO WITH GAS	NO		

L:\18.01 Path & Filename=G:\Projects\19000\19404 PNG Pitt Sheet\-0787 Southside Park\Dwg\02-Sheet\-0787 South Side Park Sheet Set.dwg
Plot Date=2/17/2021 3:05 PM Tyler A. Youler, E.I.T.
Save Date=2/17/2021 3:03 PM