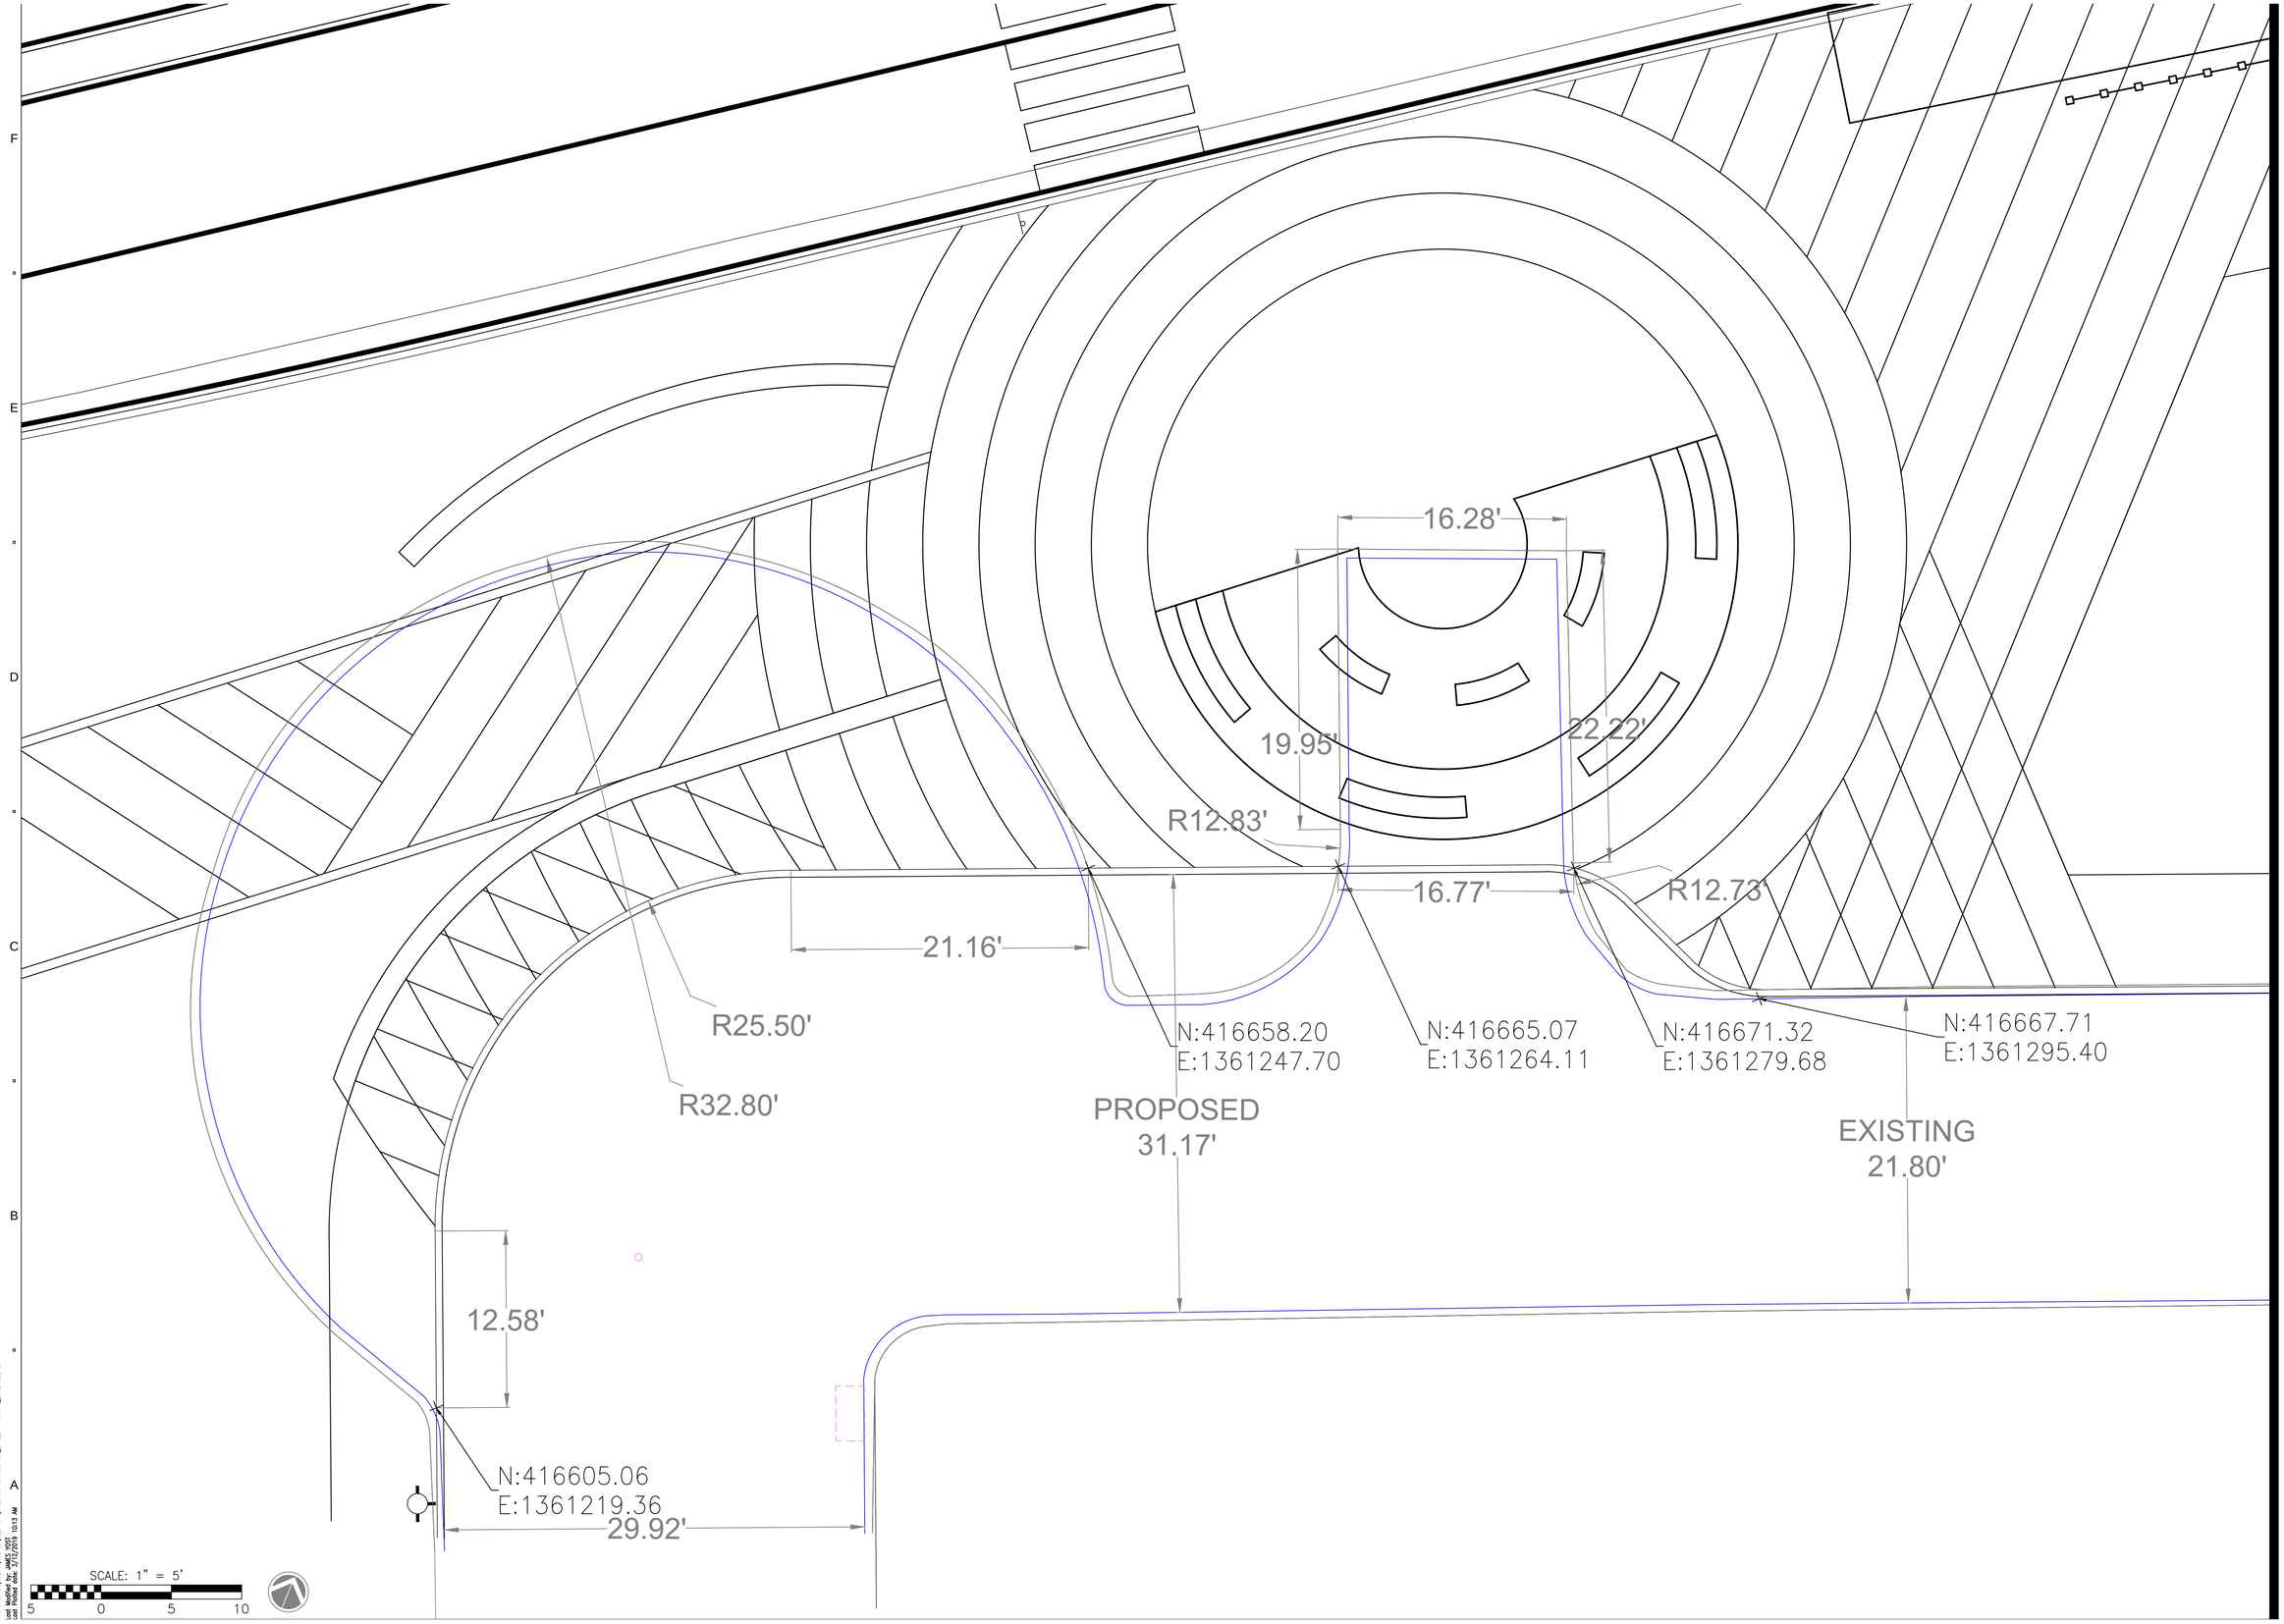

COMMUNITY SOLUTIONS GROUP
A GAI Consultants, Inc. Service Group
385 E. WATERFRONT DR.
HOMESTEAD, PA 15120
412.476.2000

PROJECT
NEGLEY STREET VACATION
PITTSBURGH, PENNSYLVANIA

REGISTRATION

ISSUED FOR:

ISSUANCE	DD MMM YY

PROJECT NUMBER A160615.00
DATE: 03.12.2019
SCALE: SEE BELOW or LIST
DRAWN BY: JYOST
CHECKED BY: PFOLAN

DRAWING SCALE AND NORTH ARROW

SHEET TITLE
NEGLEY STREET VACATION EXHIBIT

SHEET NUMBER
01

SHEET 01 OF 01

Filename: C:\USERS\YOST\DESKTOP\A160615-00-000-00_STREET VACATION_EXTENTS.DWG
Last Modified for Plotting: 3/12/2019 10:13 AM
User: JYOST